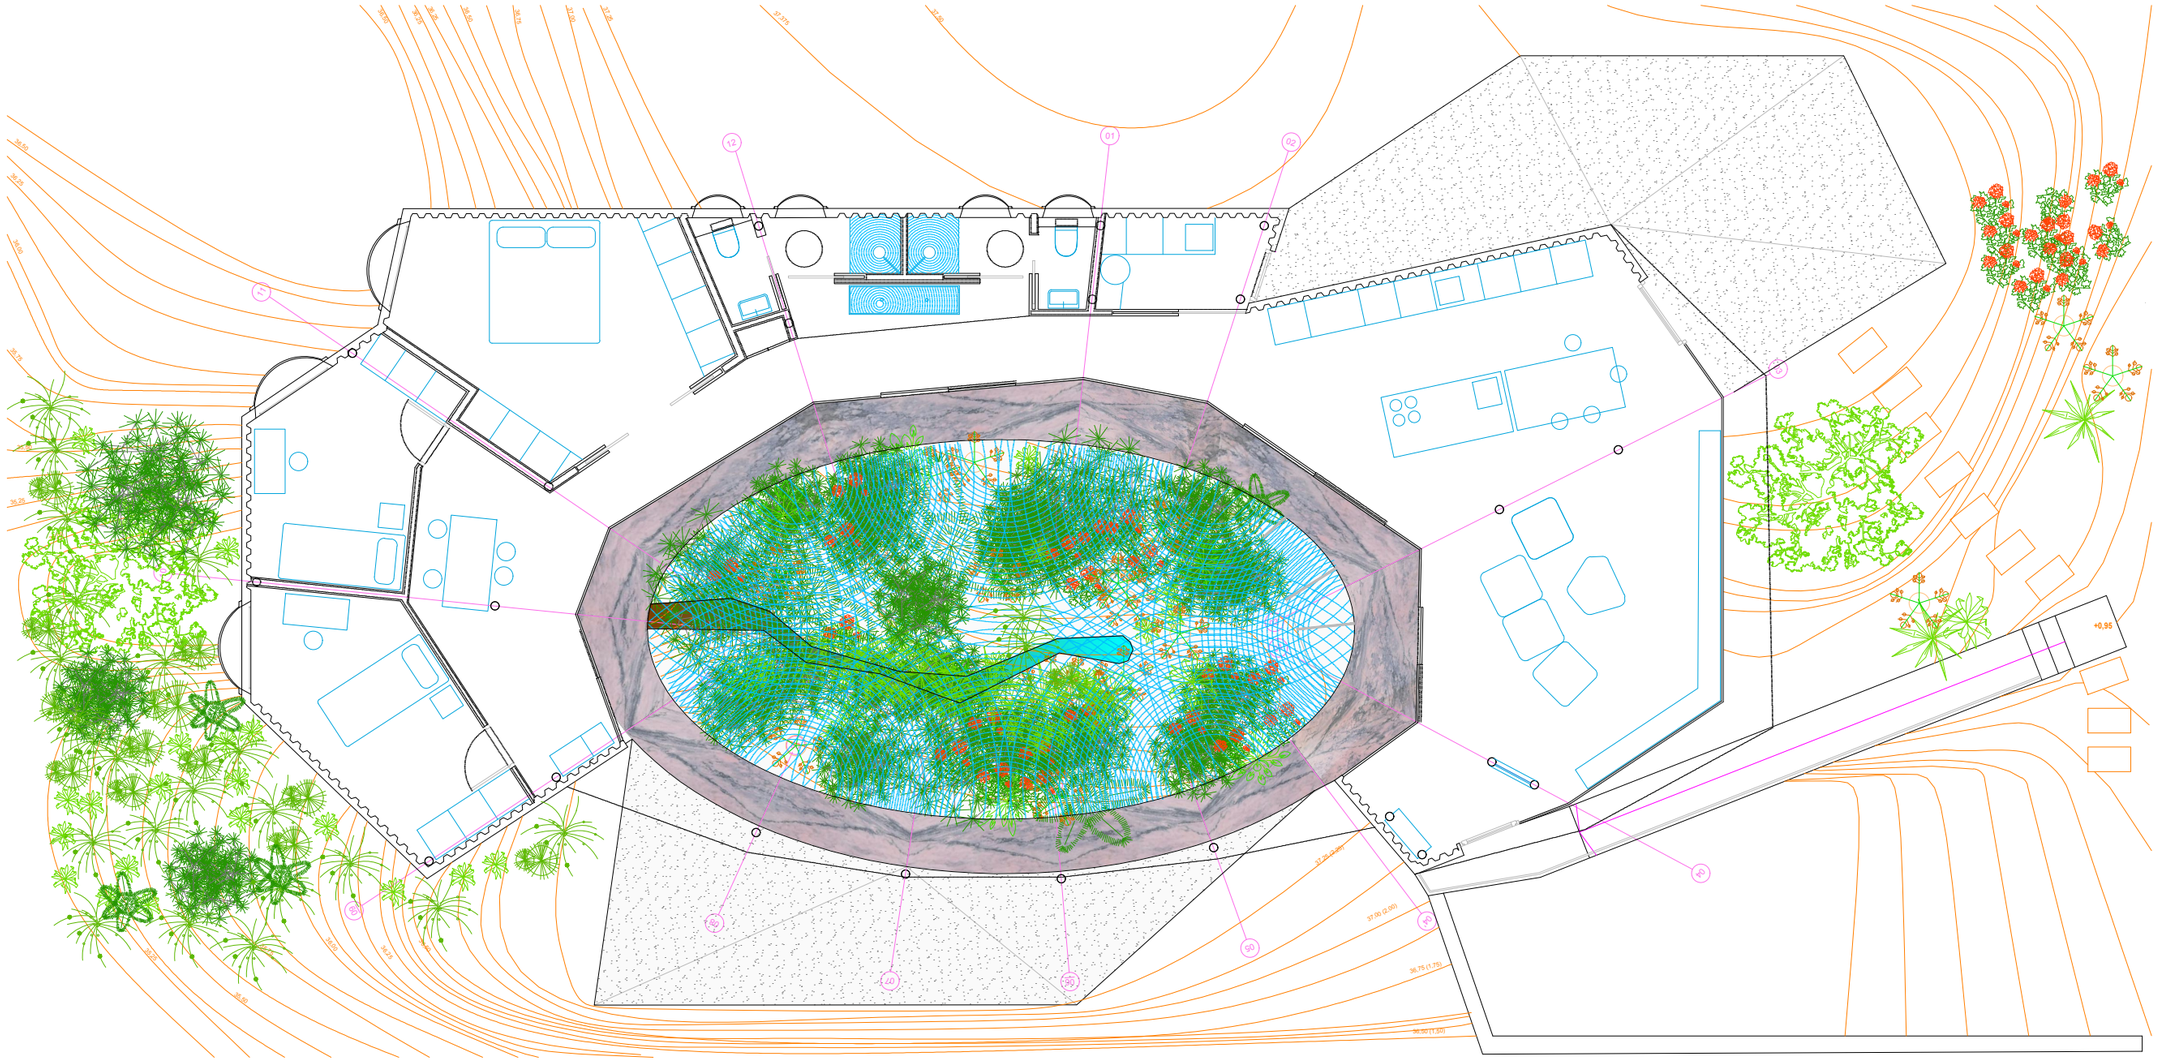

GROUND FLOOR

0 0.5m 1m 2m 5m